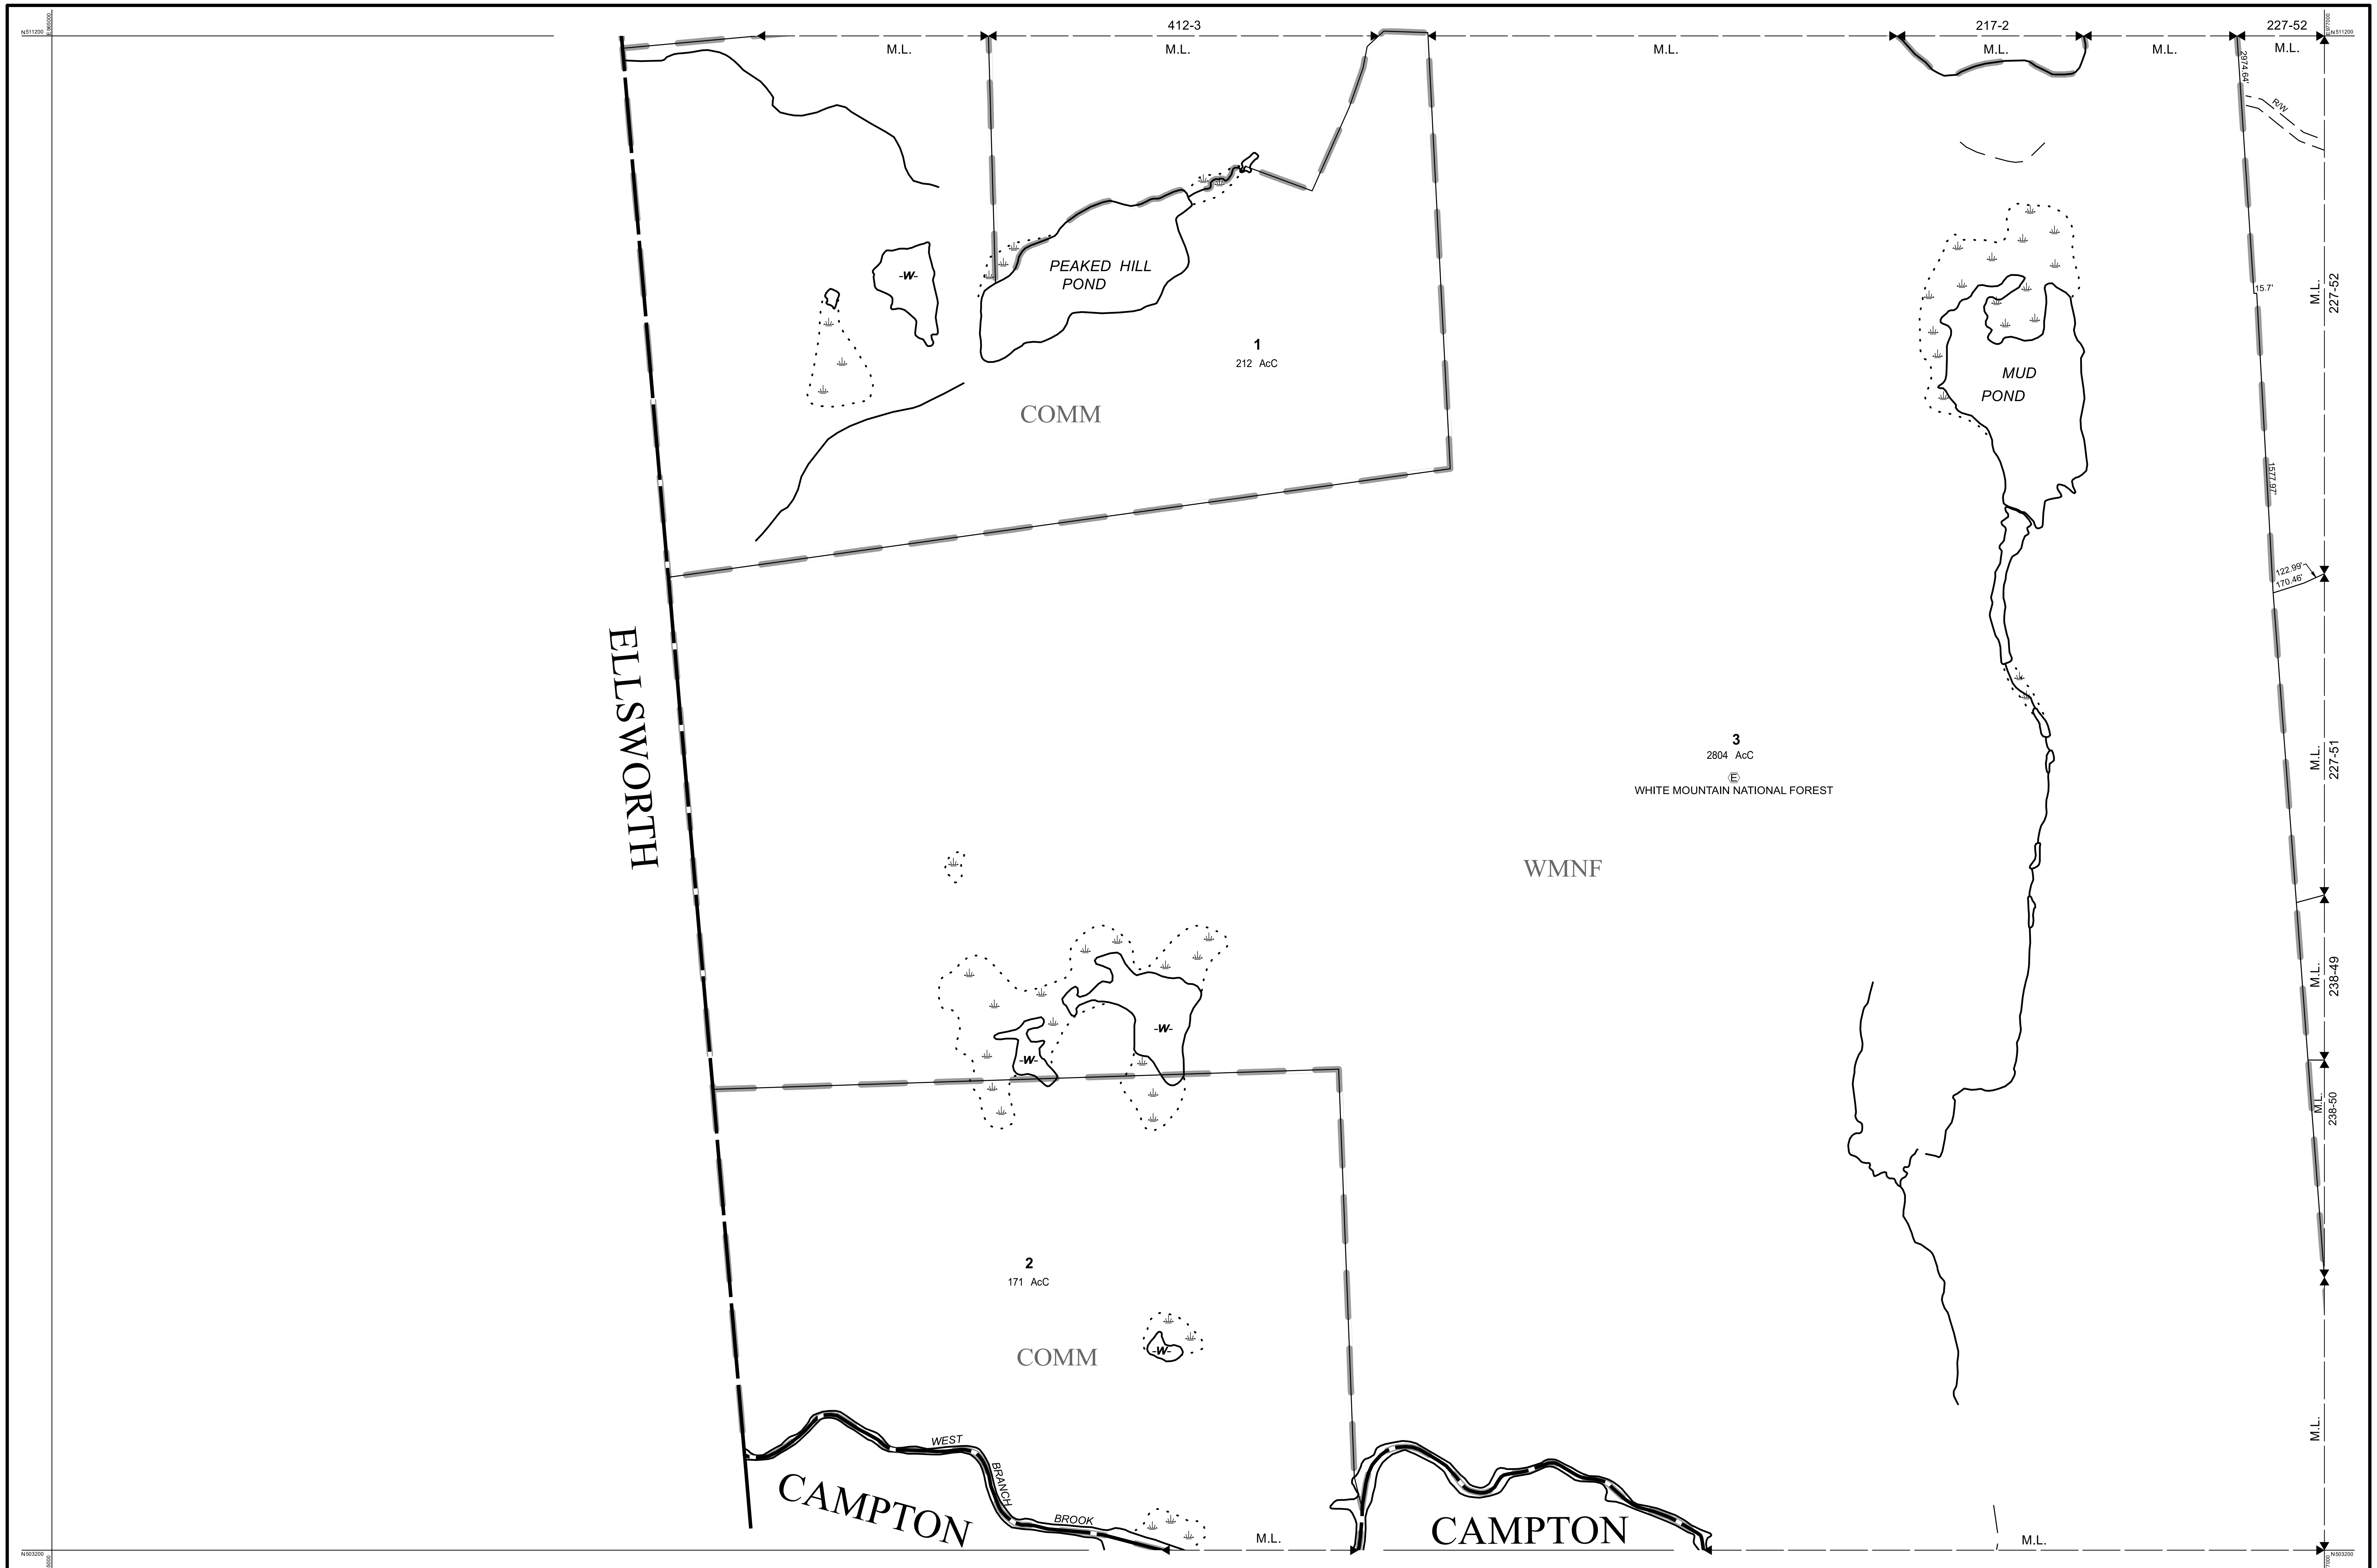

THIS MAP IS FOR ASSESSMENT PURPOSES. IT IS NOT VALID FOR LEGAL DESCRIPTION OR CONVEYANCE.

THE HORIZONTAL DATUM IS THE NEW HAMPSHIRE STATE PLANE COORDINATE SYSTEM, NAD 83.

PHOTOGRAPHY DATE:	SPRING 2019
COMPLETION DATE:	DECEMBER 31, 2020

PRODUCED IN 2020 BY

CAI Technologies
Precision Mapping. Geospatial Solutions.
11 Pleasant Street, Littleton, NH 03561
800.322.4540 - www.cai-tech.com

LEGEND

AREA SURVEYED	Ac
AREA CALCULATED	AcC
RECORD DIMENSION	100'
SCALED DIMENSION	100'S
MATCH LINE	M.L.
WATER	-W-
EXEMPT PROPERTY	E
SUBDIVISION LOT NO.	2
BUILDING	
RIGHT OF WAY/ACCESS	R/W
COMMON OWNERSHIP	
WETLANDS	

SCALE: 1" = 400'

FEET 400 200 0 400 800 1,200

METERS 100 50 0 100 200 300

REVISED TO: APRIL 1, 2023

PROPERTY MAPS

THORNTON

NEW HAMPSHIRE

INDEX DIAGRAM

410 226 227 412 238 239 413

MAP NO.

412